



Permit #F00143077-D

FilmL.A., Inc.
6255 W Sunset Blvd, 12th Floor
Hollywood, CA 90028
t: (213)977-8600 - f: (213)977-8601
www.filmla.com

Summary Information

Permit No: F00143077-D

Type of Permit: FILMING

Release Date: 10/10/2018

Production Company WARNER BROS TELEVISION
PRODUCTION

Producer Lori Etta Taub

Insured Company WARNER BROS TELEVISION
Name PRODUCTION

Director Kevin Sullivan

1st AD Pam Kuri

Contact Phone No. 1 818-954-4833

Contact Phone No. 2

Fax 818-954-4904

Address 4000 WARNER BLVD

BURBANK, California 91522

Production Manager Lori Etta Taub

FilmL.A. Coordinator Melissa Levine

Location Manager David Marmolejo

Primary Phone Mobile - 323-206-8948

Secondary Phone

Production Title ALL AMERICAN #109

Location Assistant Robert Gould

Primary Phone Mobile - 310-259-0857

Secondary Phone

Type of Production TV Drama

Fees

FILMLA NON-REFUNDABLE FILM PERMIT RIDER \$109.00
FEE

Total Permit Fee \$109.00

Number of Locations 1



FilmL.A., Inc.
6255 W Sunset Blvd, 12th Floor
Hollywood, CA 90028
t: (213)977-8600 - f: (213)977-8601
www.filmla.com

Summary Information**Location****Location 1 of 1****Page 1 of 2**

Permit Number	F00143077-D	Location Manager	David Marmolejo
Production Company	WARNER BROS TELEVISION PRODUCT...	Primary Phone	Mobile - 323-206-8948
Insured Company	WARNER BROS TELEVISION PRODUCT...	Secondary Phone	
Production Title	ALL AMERICAN #109		

Location Address 4415 S Hooper Ave, Los Angeles, CA, 90011**Location Type** Church**Prep Dates** 10/9/2018 - 10/9/2018 07:00 - 19:00 1 day**Film Dates** 10/10/2018 - 10/10/2018 10:00 - 03:00 1 day**Strike Dates** 10/11/2018 - 10/11/2018 07:00 - 17:00**Open or Closed to the Public** Closed

Generic Conditions *LA CITY AND/OR LA COUNTY FIRE CHECKLIST ATTACHED TO FINAL PERMIT. THE PERMITTEE IS RESPONSIBLE FOR COMPLETING CHECKLIST PRIOR TO FILMING ACTIVITY AT THIS LOCATION. NON COMPLIANCE MAY RESULT IN ASSIGNMENT OF A FIRE OFFICER.
Community Survey Obtained
Must Maintain 5' Clearance on Sidewalks/Walkways
Must maintain local/emergency access
No cast or crew parking on area streets
No interference with merchant activity.
No interference with vehicular or pedestrian traffic
Number of uniformed officers listed on the permit is a minimum requirement.
Permittee remains responsible for deploying a sufficient number of uniformed officers to provide traffic and crowd control to ensure the safety of the film crew and the public.
Traffic Officers Required

Please see attached document 143077_ALT_HOOPER_45TH_VERNON_Layout1 (1).pdf

Equipment on Location	Type	Quantity	Personnel on Location	Type	Quantity
	5 or 10 ton trucks	4		Cast	10
	Cast/Crew vehicles	200		Crew	65
	Catering Truck	1		Extras	150
	Cube Trucks	3		Off-Duty/Retired LAPD Officer(s)	2
	Generator	1			
	Motor Homes	2			



FilmL.A., Inc.
6255 W Sunset Blvd, 12th Floor
Hollywood, CA 90028
t: (213)977-8600 - f: (213)977-8601
www.filmLA.com

Summary Information**Location****Location 1 of 1****Page 2 of 2**

Permit Number	F00143077-D	Location Manager	David Marmolejo
Production Company	WARNER BROS TELEVISION PRODUCT...	Primary Phone	Mobile - 323-206-8948
Insured Company	WARNER BROS TELEVISION PRODUCT...	Secondary Phone	
Production Title	ALL AMERICAN #109		

Portable restrooms	1
Trailers	3
Vans	3

Filming Activities Atmospheric Smoke Effects; Drive ups & away; Equipment on sidewalk, in curb lane & across street; Interior and exterior dialogue; Intermittent pedestrian control; Intermittent traffic control - 2 minute standard (except 0700-0900 hrs & 1500-1900 hrs); Walk & talk;

Jurisdiction **Political:** Los Angeles City - Council District 09

Police: Los Angeles Police Department

Fire: Los Angeles City

Thomas Guide **Page:** 674

Grid: F3

Coordinator Note SPOT CHECK APPROVED.
ANDERSON



Coordinator Note RIDER D ADDS ITC / IPC TO PERMIT

Parking **Base Camp** THOMAS JEFFERSON HIGH SCHOOL
Location 1319 E 41st St, Los Angeles, CA, 90011
Type : Other
Location

Crew Parking 700 Exposition Park Drive, Los Angeles, CA, 90037
Location
Type : Other
Location

Parking Notes

Base camp at Thomas Jefferson High School - Trucks move in 10/9 1800-2359 and then 10/10, 1000-0300
Crew parking at Exposition Park - 10/10, 1000-0300

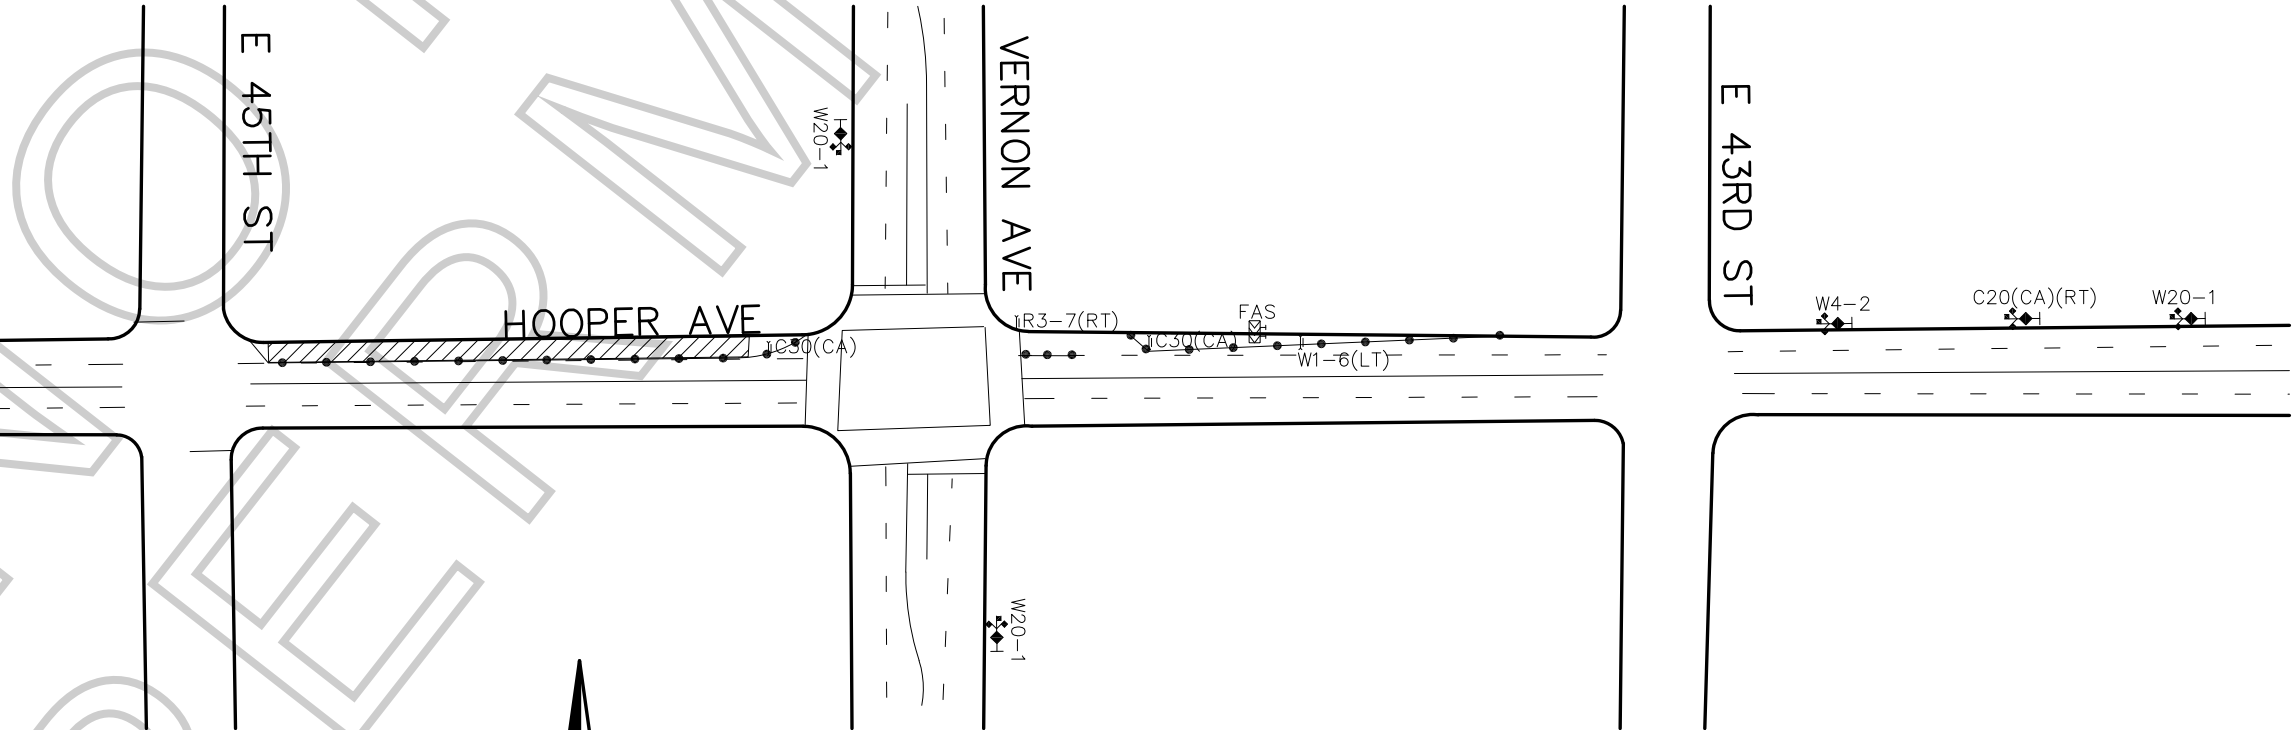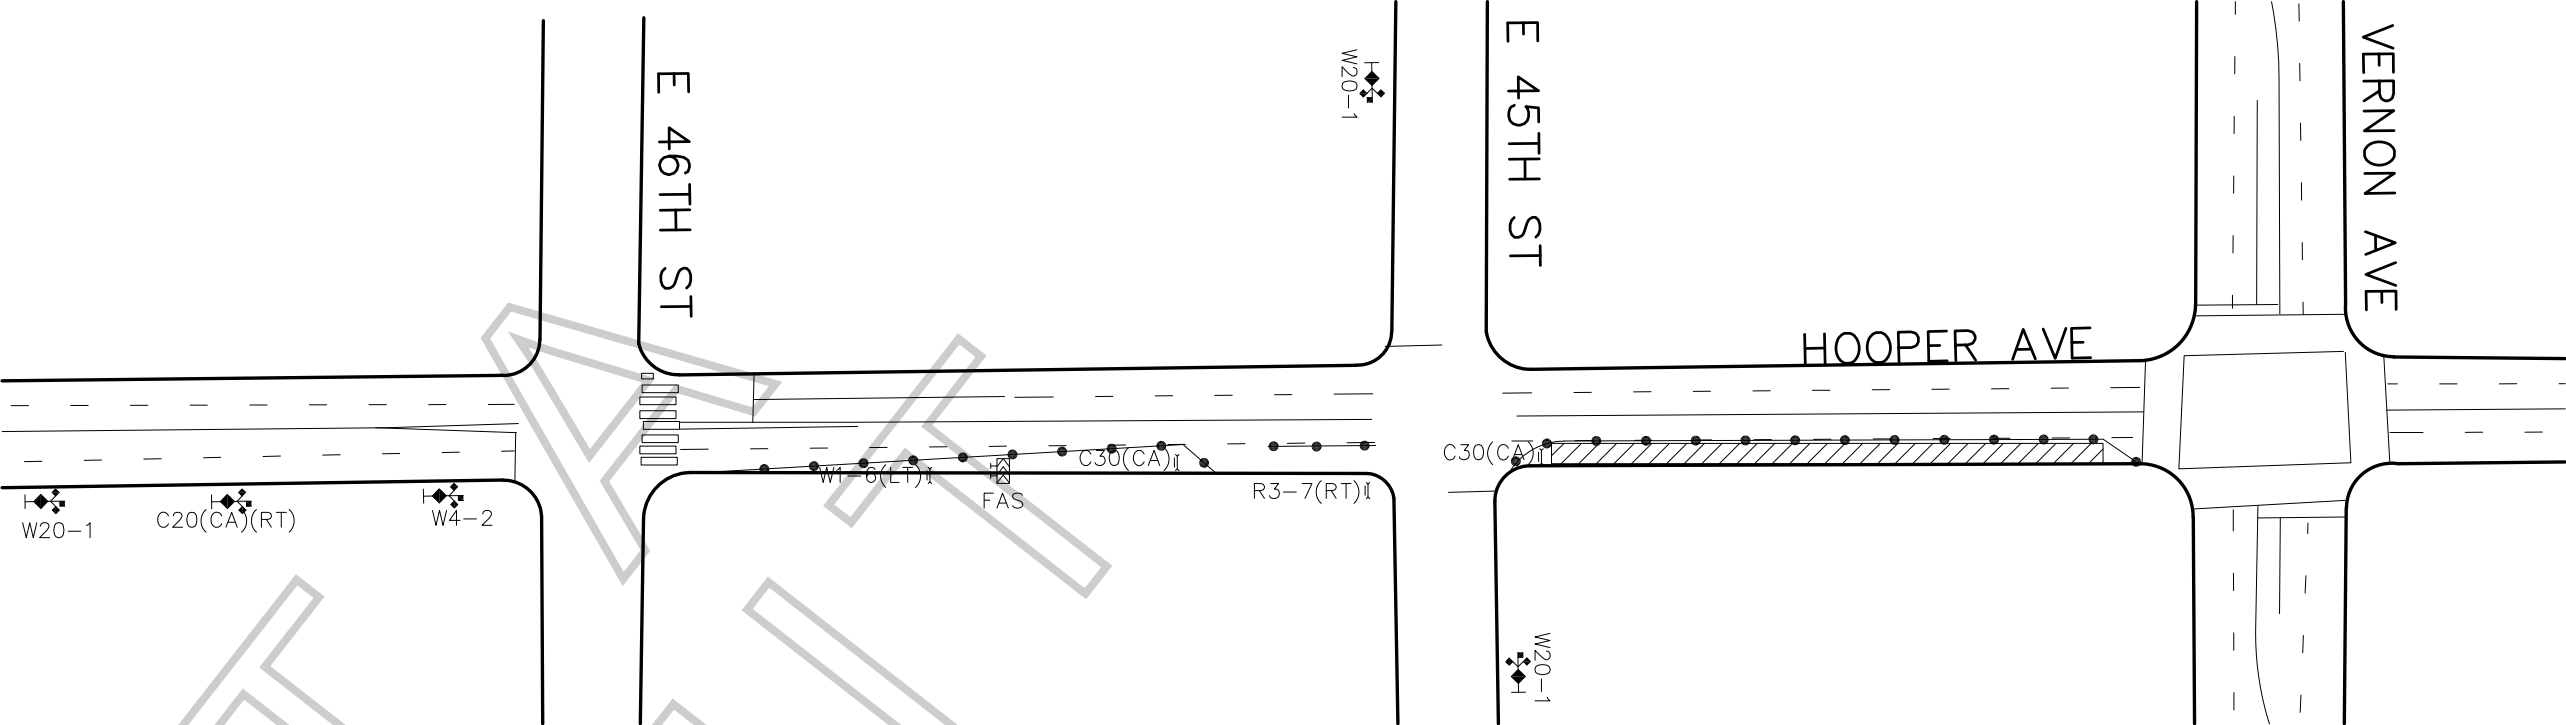

LEGEND:

-  ADVANCE WARNING SIGN
-  SIGN ON TYPE I BARRICADE
-  TRAFFIC CONE 28" (REFLECTIVE)
-  FLASHING ARROW SIGN (FAS)
-  CLOSURE/WORK AREA

											
W20-1	W20-2	W20-3	W20-5(RT OR LT)	C30(CA)	R3-1	W1-6(LT)	M4-10(RT)	SC3	M4-8a	R11-2	R11-4



FILM LA COORDINATOR: MELISSA LEVINE
FILM LA PERMIT # F-143077

CLOSURE INFO:
ALTERNATING CURB LANES OF HOOPER AVE
FROM 45TH ST-VERNON AVE
10/10, 1000-0300

WARNER BROTHERS TV
"ALL AMERICAN"
LOCATIONS CONTACT:
CHRIS AGNEW 323.260.4777(4PPS)

TCP DRAWN BY:
ISMAEL RODRIGUEZ
PACIFIC TRAFFIC CONTROL, INC.
323.981.0600 PH.
LIC # 944488

GENERAL NOTES:

- ALL SIGNING, STRIPING, AND TRAFFIC CONTROL DEVICES SHALL CONFORM TO THE CURRENT STATE OF CALIFORNIA DEPARTMENT OF TRANSPORTATION (CALTRANS) STANDARD PLANS AND STANDARD SPECIFICATIONS, CALIFORNIA M.U.T.C.D., AND ANY ADDENDUMS THERTO, AND AS SHOWN ON THESE PLANS.
- THERE SHALL BE NO INTERFERENCE WITH TRAFFIC SIGNALS OR CROSSWALKS.
- CONES SHALL BE 28" MINIMUM HEIGHT AND SHALL HAVE REFLECTORIZED SLEEVES FOR NIGHT WORK.
- POLICE SHALL DIRECT TRAFFIC AS NECESSARY.